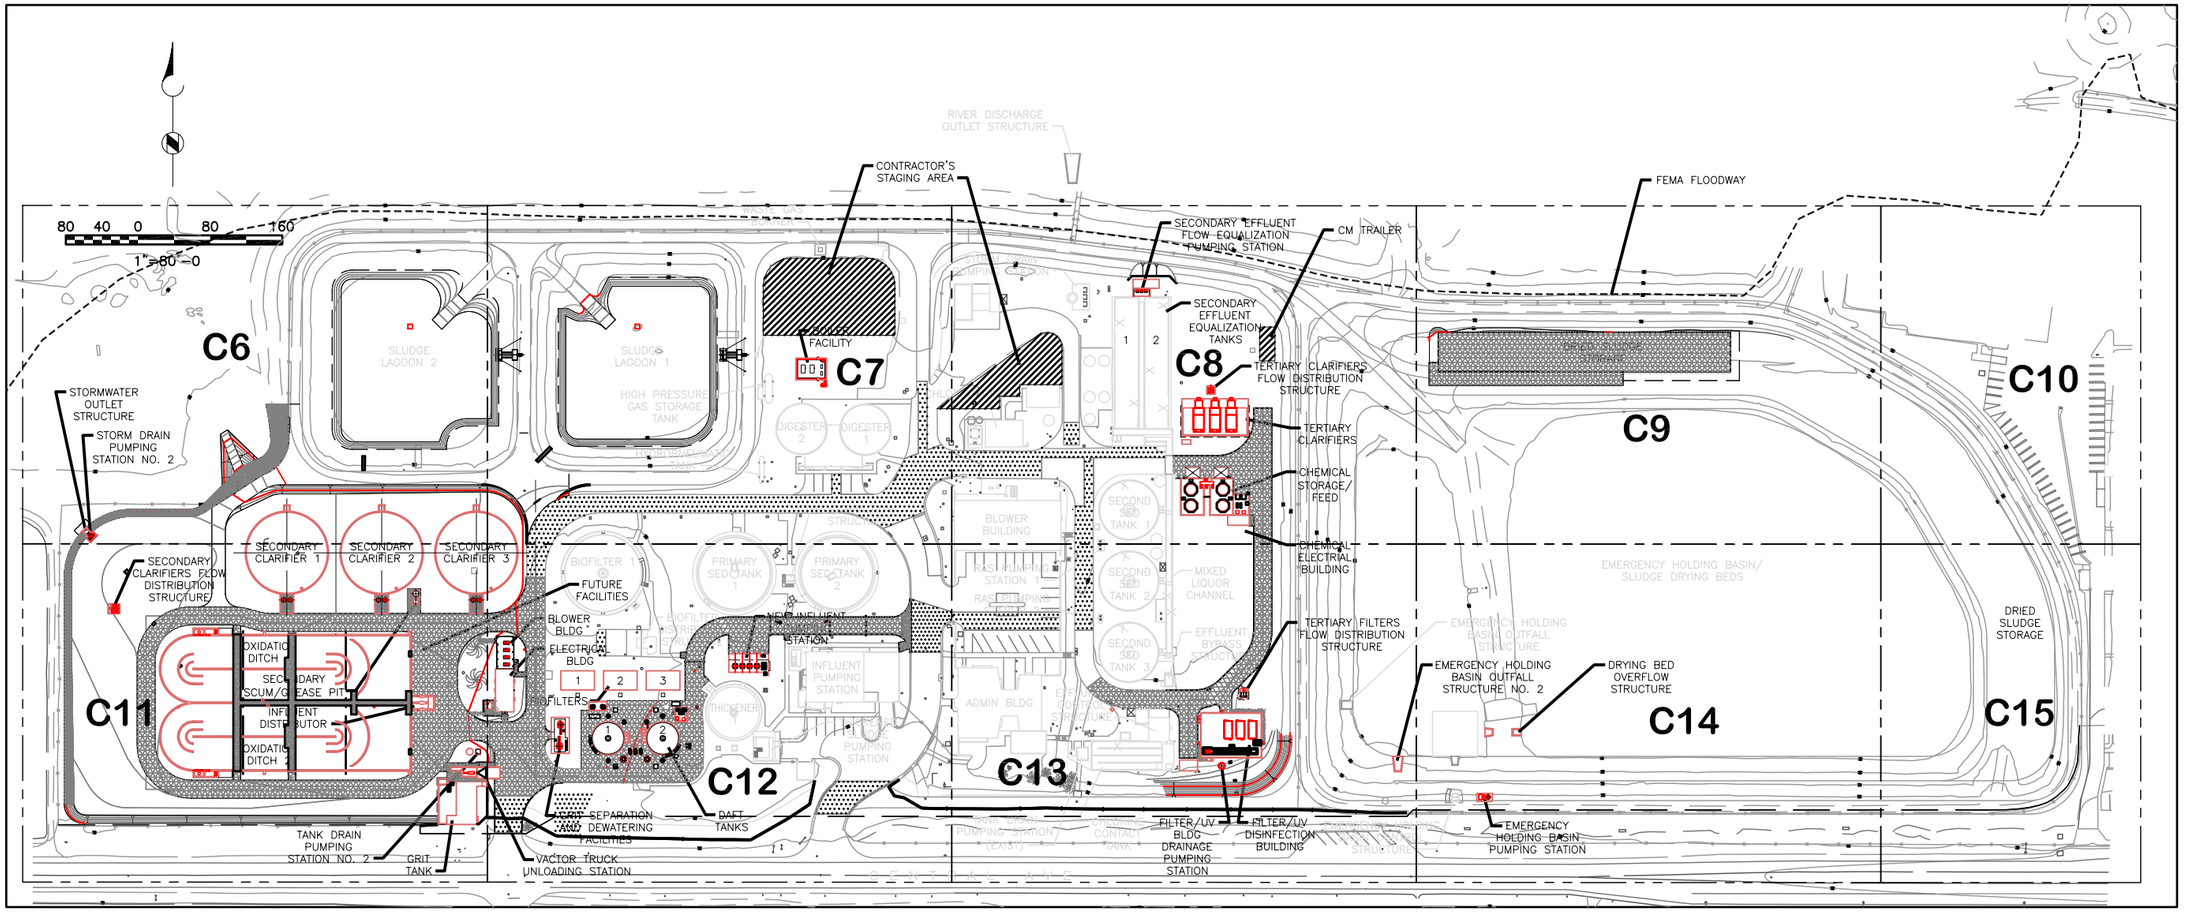

REV	DATE	DESCRIPTION	APP
△			
△			
△			
△			
△			
△			
△			
△			

BROWN AND CALDWELL
IRVINE, CALIFORNIA

LINE IS 2 INCHES AT FULL SIZE
(IF NOT 2"-SCALE ACCORDINGLY)

PREPARED UNDER THE SUPERVISION OF

AZHAR M. MALIK R.C.E. 40370 DATE

DESIGNED BY:

CHECKED BY:

DRAWN BY:

CIVIL
PAVING AND GRADING KEY MAP

CITY OF LOMPOC

ENGINEERING DIVISION

PROJECT FY-05-WW-1

SHEET NO. xxx TOTAL SHEETS XXX

C5

PLOT DATE: 90% 02-06 FILE: 126517/C05